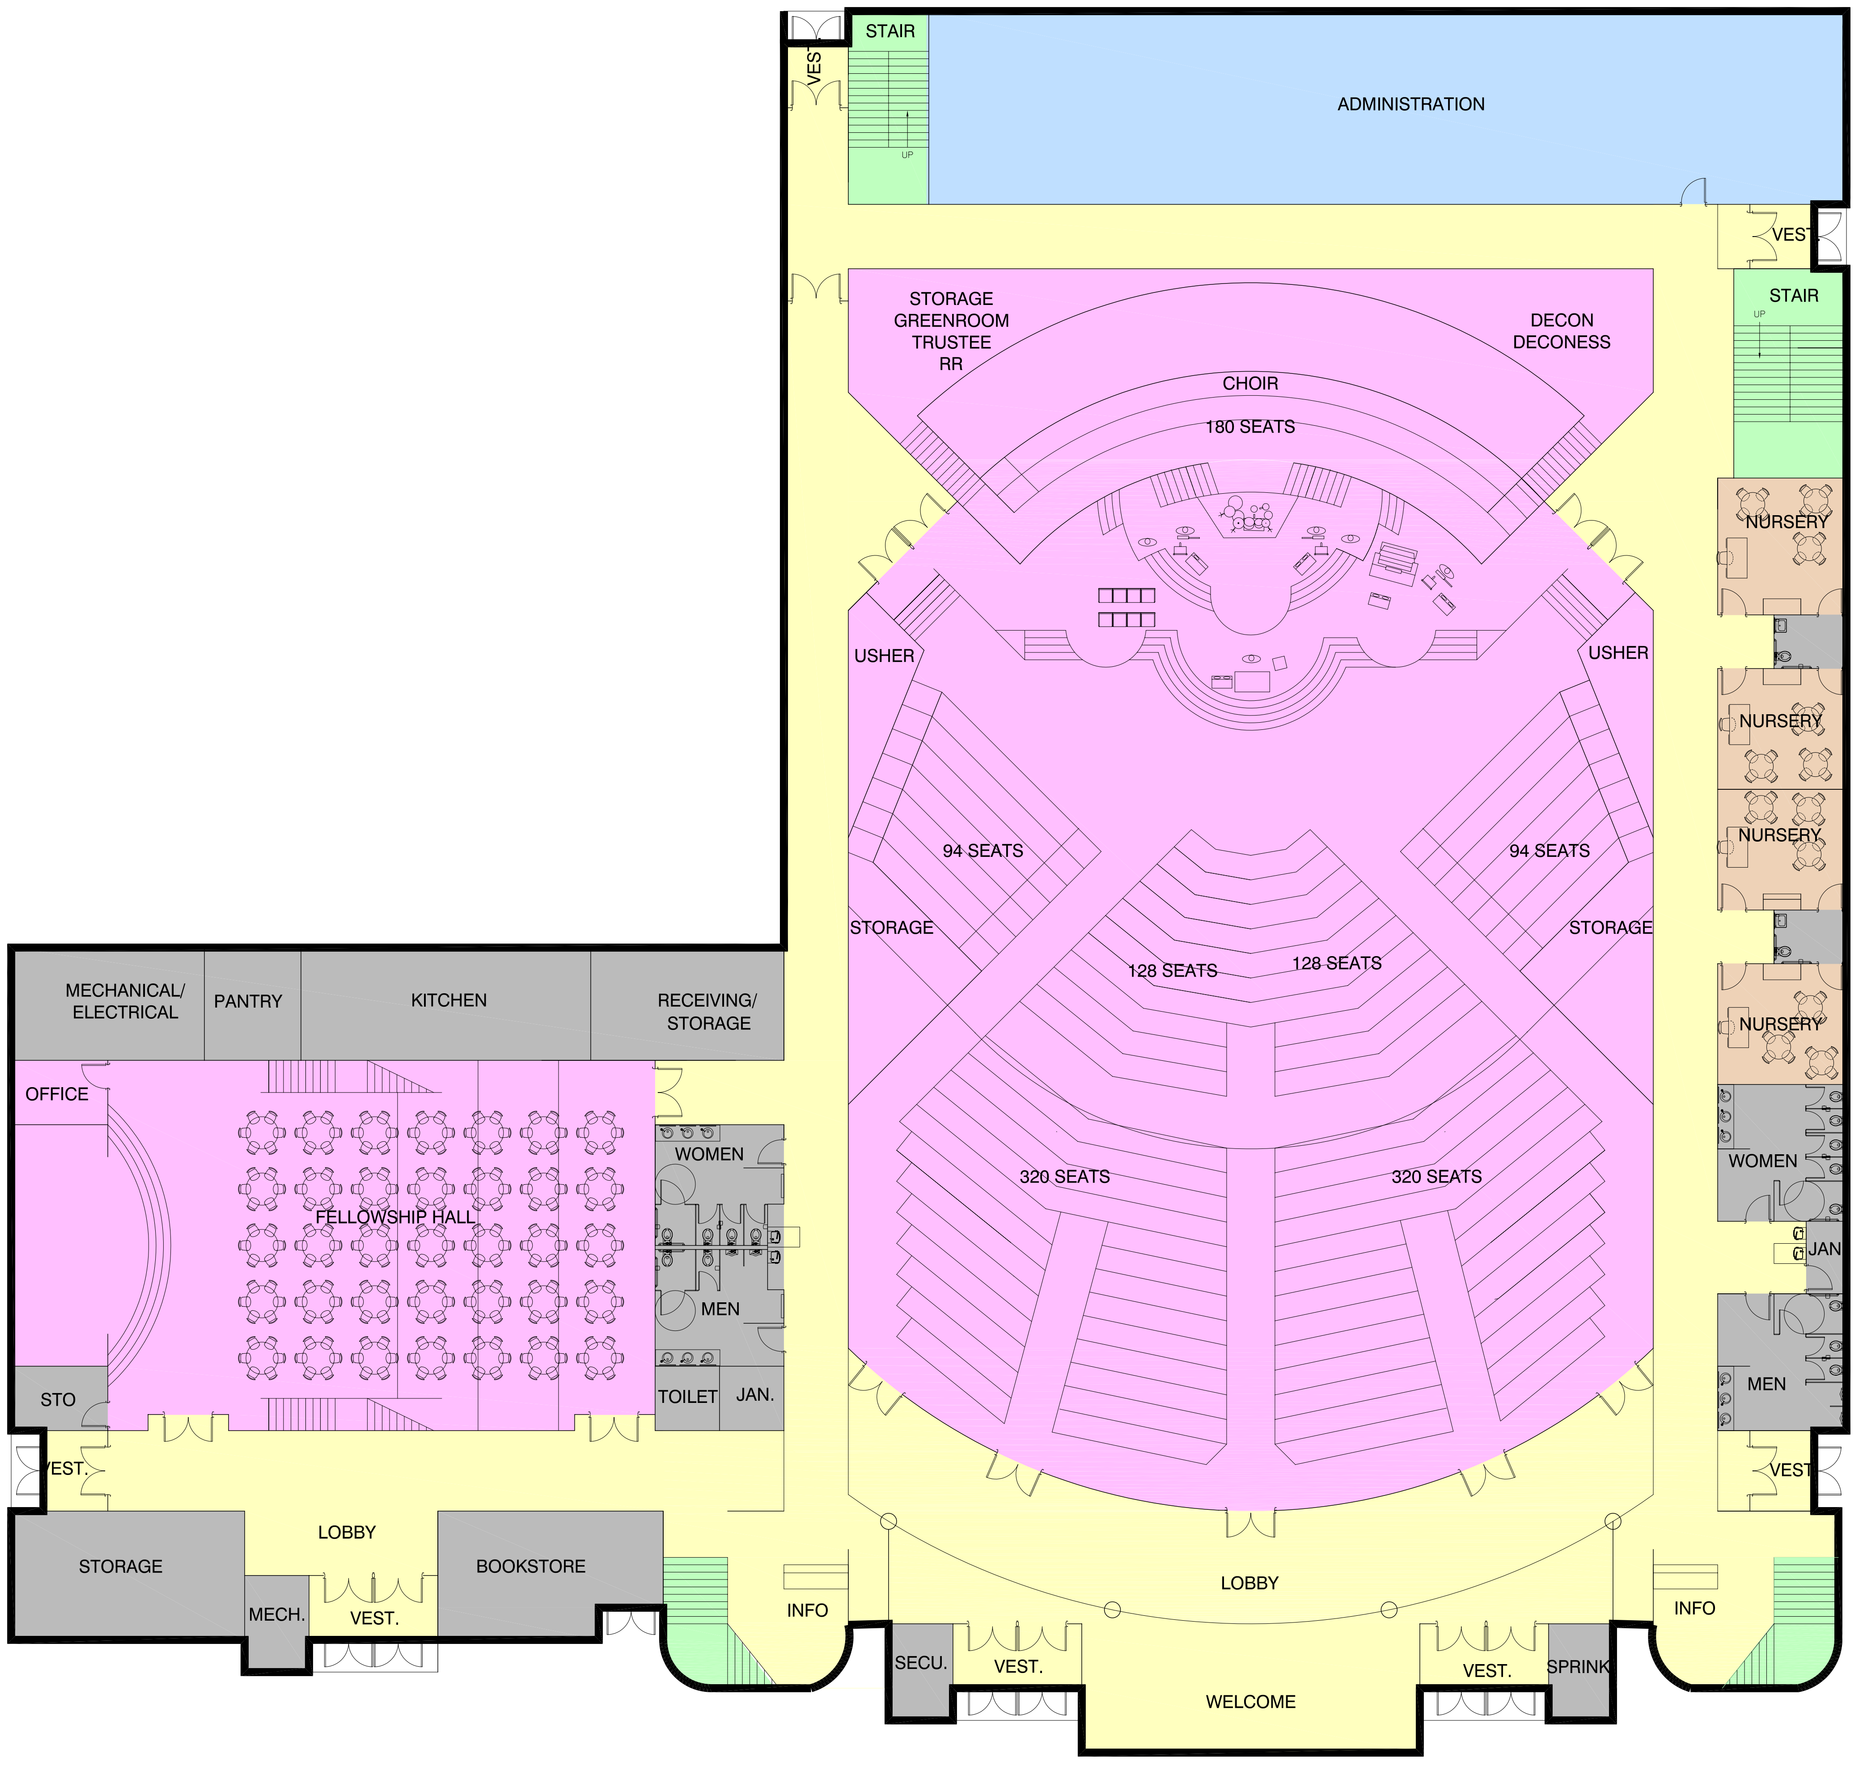

1 PR.1 **GROUND LEVEL FLOOR PLAN**

SCALE: 3/32" = 1-0"

0 2 8 16

NEW SANCTUARY AND ADMINISTRATION BUILDING

SECOND BAPTIST CHURCH

TOTAL BUILDING SQUARE FOOTAGE:	56484 SQ.FT
GROUND LEVEL:	36360 SQ.FT
UPPER LEVEL:	20124 SQ. FT

TOTAL SANCTUARY SEATING :	2000 SEATS
GROUND LEVEL	1078 SEATS
CHANCEL	20 SEATS
BALCONY LEVEL	722 SEATS
CHOIR	180 SEATS
FELLOWSHIP :	
SEATS WITH TABLES	230 SEATS
SEATS ONLY	414 SEATS

Legend

- Administrative
- Circulation
- Educational
- Multipurpose
- Support
- Vertical Circulation
- Worship/Ministry

HCO INCORPORATED

ARCHITECTURE
PLANNING
INTERIOR DESIGN
ENGINEERING

3921 NORTH MERIDIAN STREET, SUITE 100
INDIANAPOLIS, INDIANA 46208
(317)923-3737 FAX (317)923-3730

PRELIMINARY DESIGN

NEW SANCTUARY & ADMINISTRATION BUILDING
SECOND BAPTIST CHURCH
1605 ARCTIC AVENUE
ATLANTIC CITY, NJ

GROUND LEVEL FLOOR PLAN

THE INFORMATION CONTAINED HEREIN IS THE EXCLUSIVE PROPERTY OF H.C.O., INC., AND IS THEREBY PROTECTED UNDER COPYRIGHT LAWS. THE ORIGINAL IDEAS REPRESENTED HERE BY THIS INFORMATION SHALL NOT BE USED, ALTERED, OR REPRODUCED IN ANY MANNER WITHOUT THE EXPRESSED WRITTEN CONSENT OF H.C.O., INC.

REVISIONS:

DRAWN BY: LU

CHECKED BY: HCO

PROJECT NO: 890708

DATE: 4-25-2008

SHEET NO:

PR.1